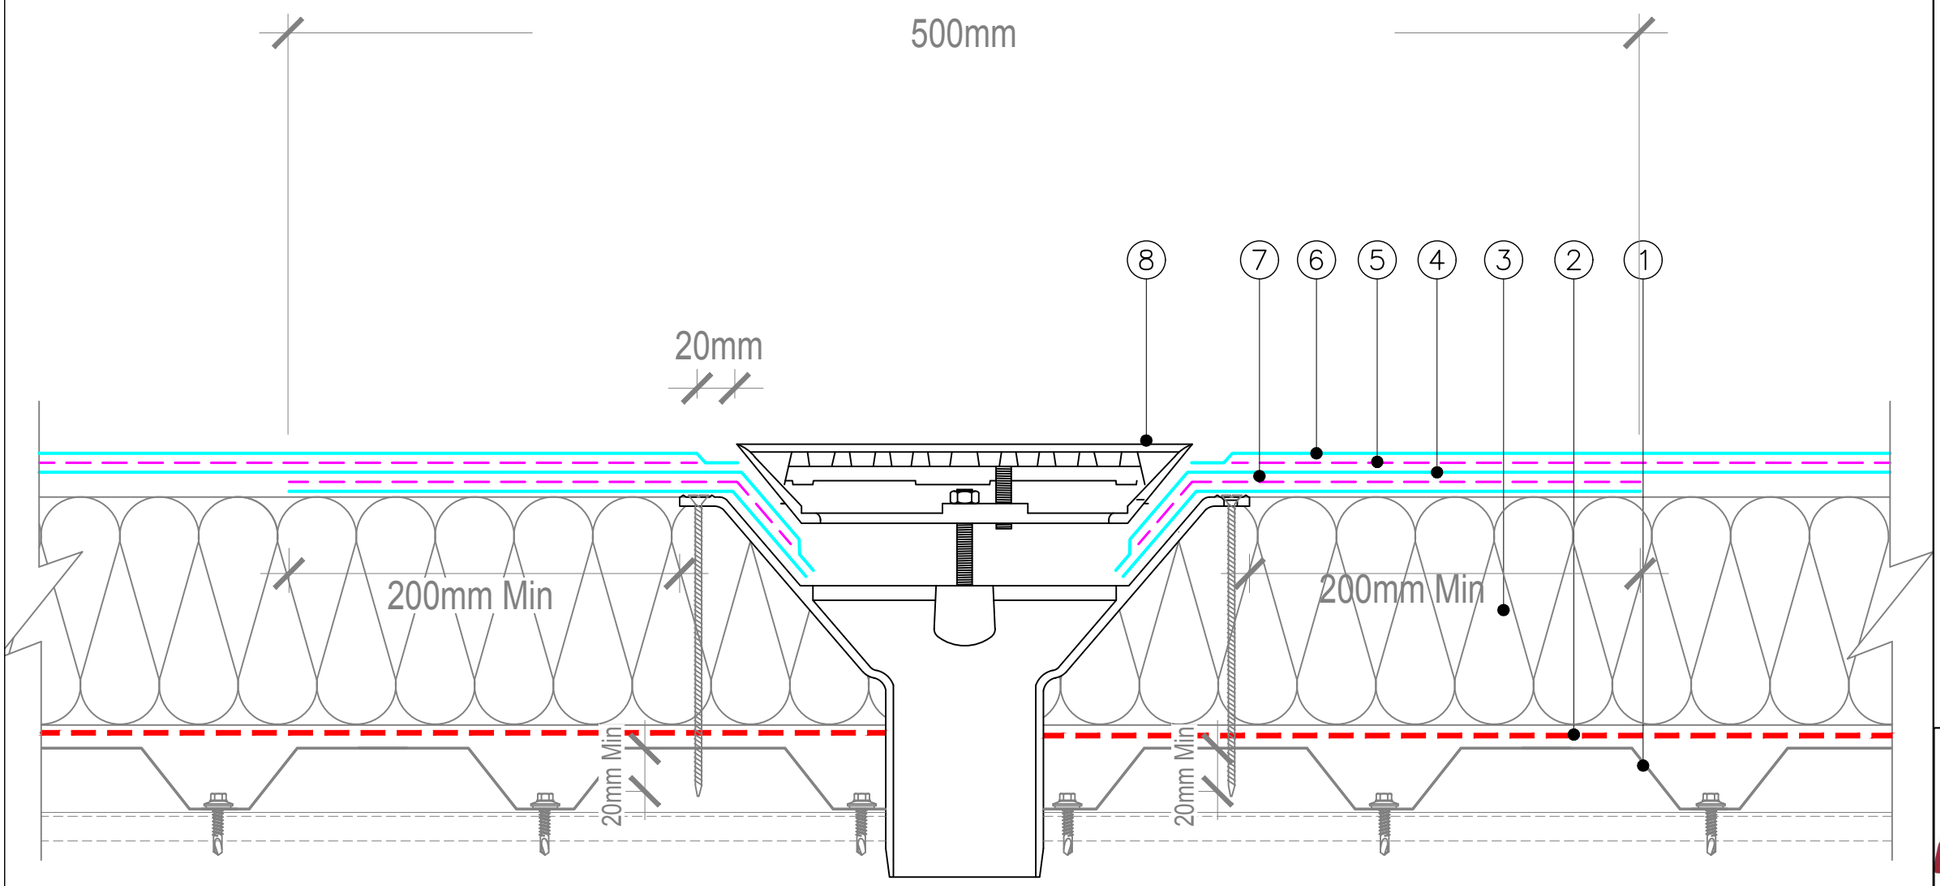

1. Metal Deck primed with appropriate primer to top of crowns
2. SIG D&T SIGnature Self Adhesive or Torch On Vapour Control Layer
3. IKO Enertherm ALU Insulation or Recticel Liquid Board - mech fixed. Board Joints to be sealed with Hydrostop AH-25 Jointing Tape
4. Base Coat AH-25
5. AH25 Reinforcing Fabric
6. Top Coat AH-25
7. 500mm AH25 Liquid & Reinforcing Membrane
8. Hydrostop AH-25 Jointing Tape
9. SIG D&T Metal Clamp Outlet cleaned with Hydroclean

Waterproofing should be installed in accordance with BS 6229:2003.

AH-25 Primer Chart should be consulted for relevant Primer/Blocker to be utilised before commencing with AH-25 waterproofing.

The details shown are indicative and for approval only and do not form part of any contract.

Further information on all AH-25 products and services can be obtained through the contact details printed below.

SIG DESIGN TECHNOLOGY

SIG Design & Technology
Mannheim House, Gelders Hall Road
Shepshed, Leicestershire LE12 9NH
Tel: 0844 443 4778 Fax: 01509 505475
Internet: www.singleply.co.uk
Email: info@singleply.co.uk

TITLE:

AH-25 RAINWATER OUTLET DETAIL WARM ROOF - METAL DECK

DATE:	DRAWN BY:	SCALE:
17.01.2017	RH	NTS

DRAWING No:	REVISION:
AH25-14M	